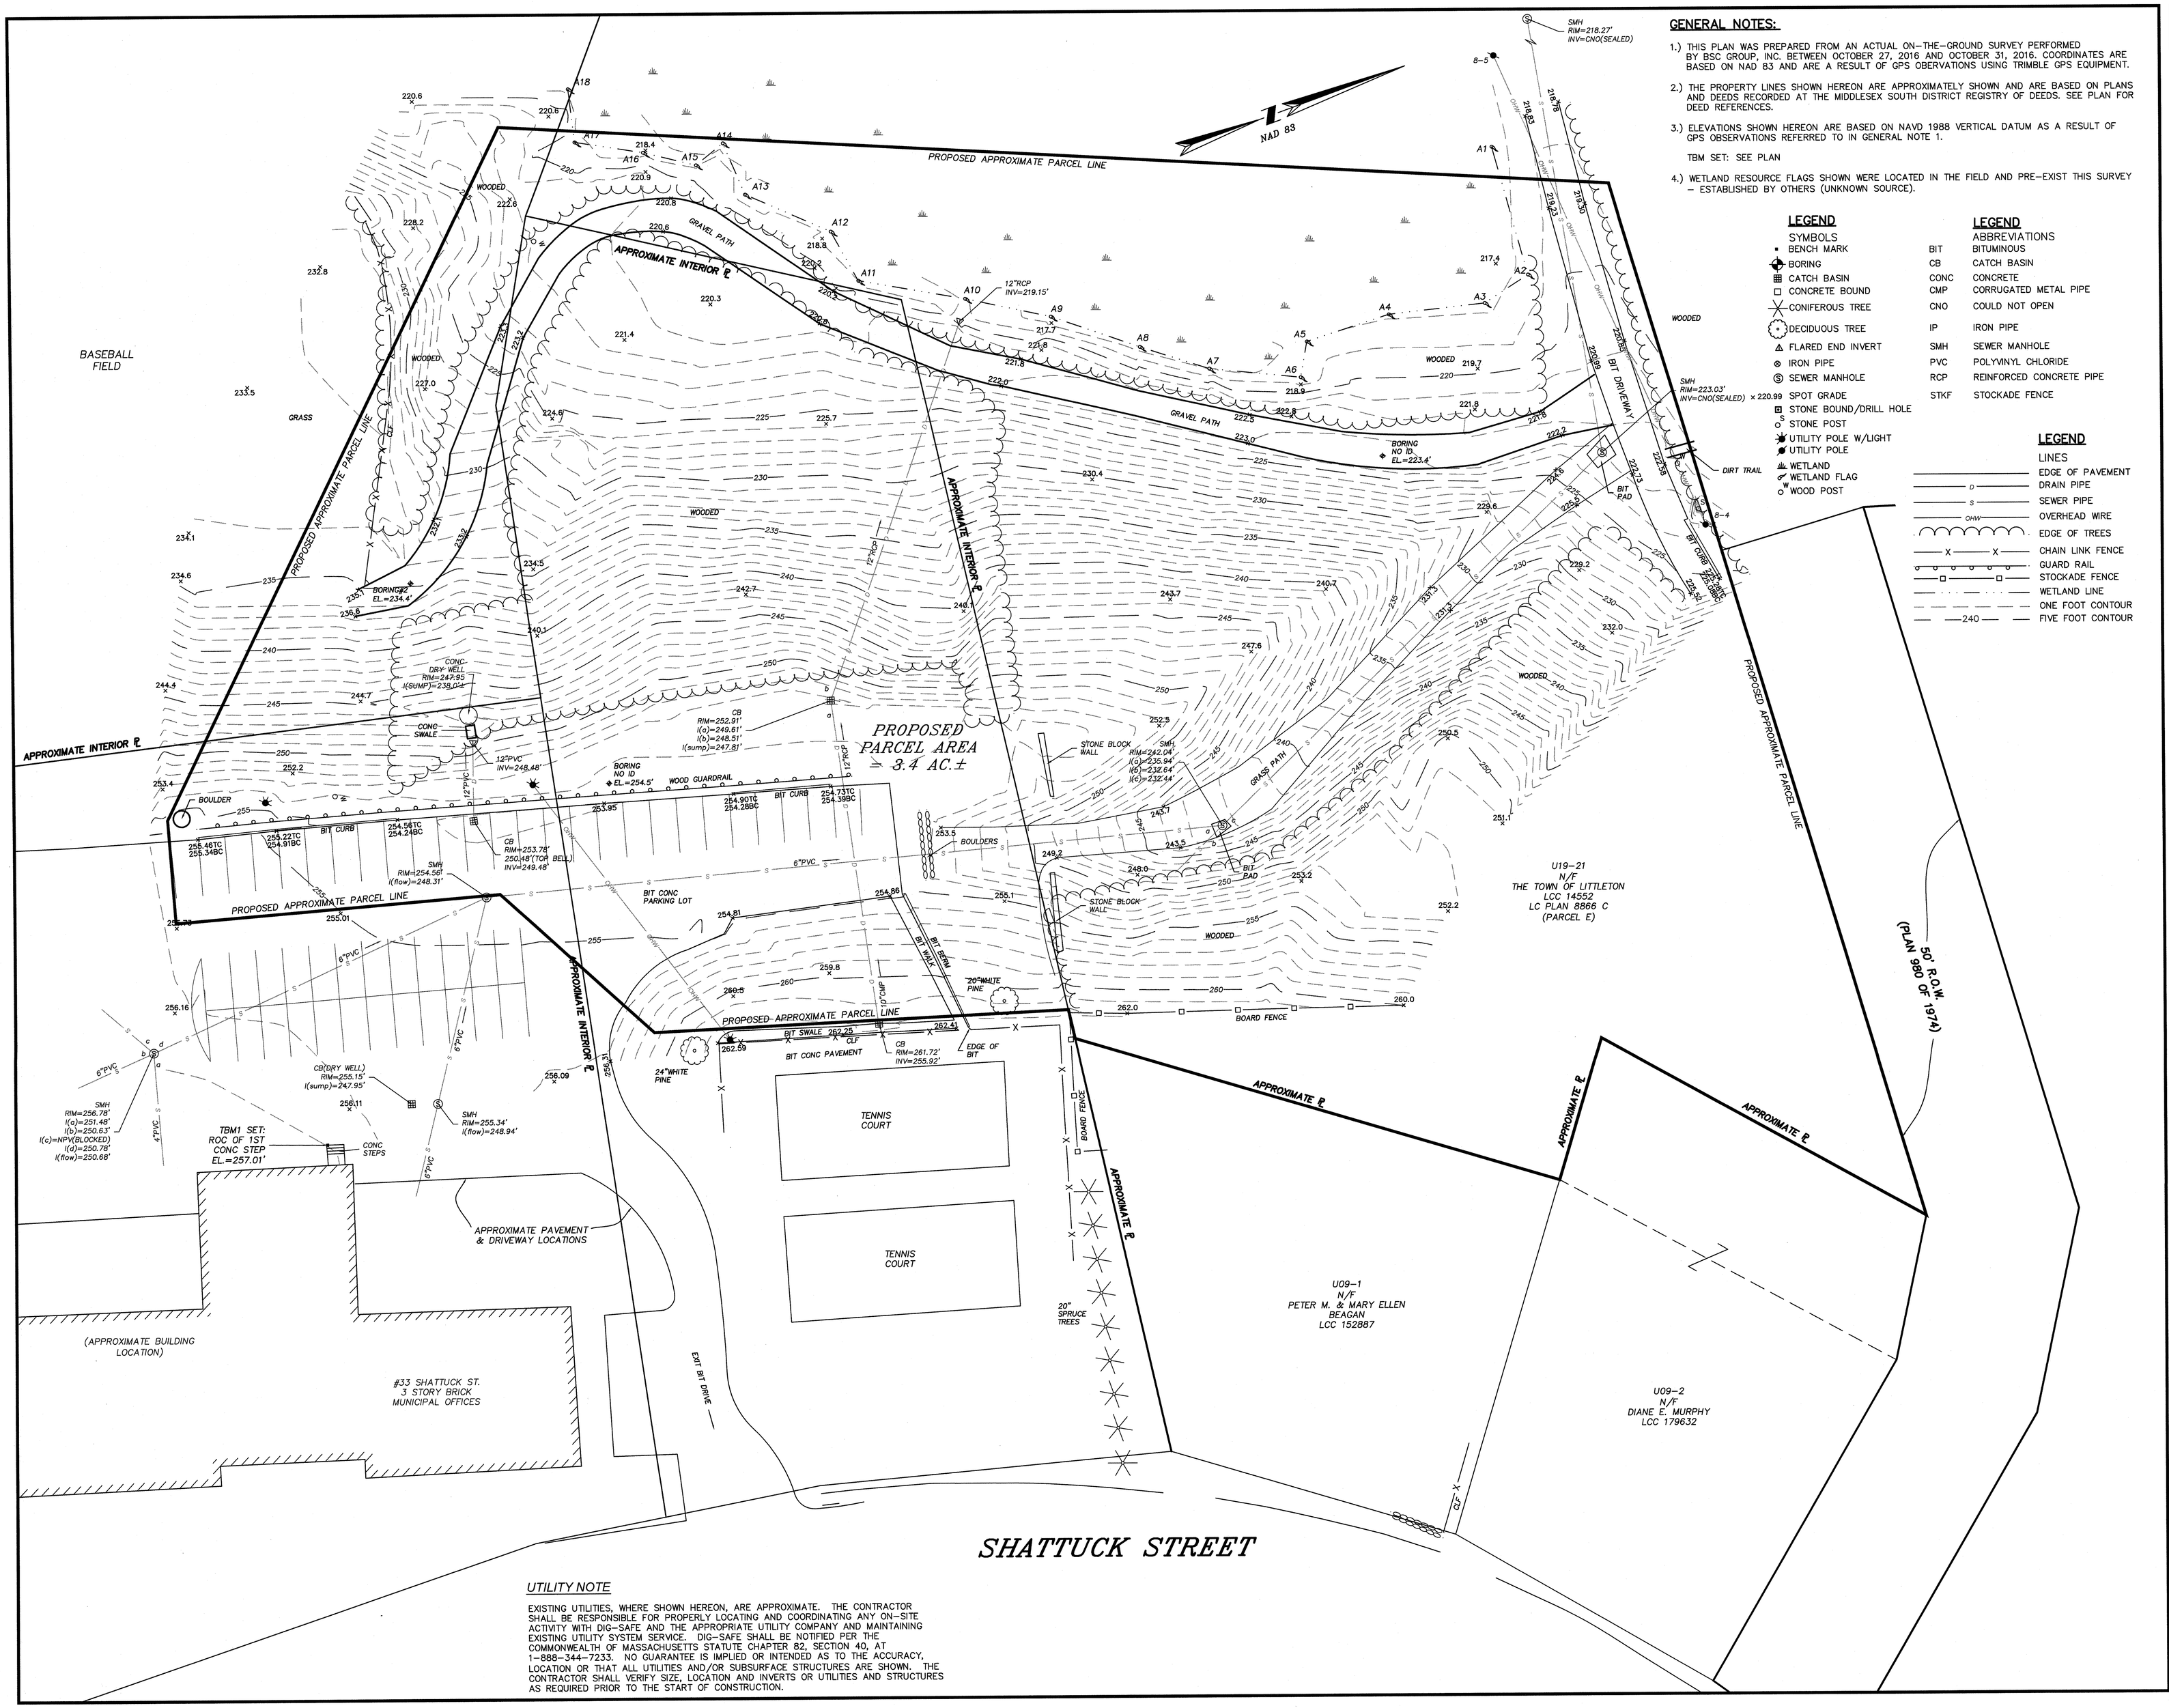

GENERAL NOTES:

1.) THIS PLAN WAS PREPARED FROM AN ACTUAL ON-THE-GROUND SURVEY PERFORMED BY BSC GROUP, INC. BETWEEN OCTOBER 27, 2016 AND OCTOBER 31, 2016. COORDINATES ARE BASED ON NAD 83 AND ARE A RESULT OF GPS OBERVATIONS USING TRIMBLE GPS EQUIPMENT.

2.) THE PROPERTY LINES SHOWN HEREON ARE APPROXIMATELY SHOWN AND ARE BASED ON PLANS AND DEEDS RECORDED AT THE MIDDLESEX SOUTH DISTRICT REGISTRY OF DEEDS. SEE PLAN FOR DEED REFERENCES.

3.) ELEVATIONS SHOWN HEREON ARE BASED ON NAVD 1988 VERTICAL DATUM AS A RESULT OF GPS OBSERVATIONS REFERRED TO IN GENERAL NOTE 1.

TBM SET: SEE PLAN

4.) WETLAND RESOURCE FLAGS SHOWN WERE LOCATED IN THE FIELD AND PRE-EXIST THIS SURVEY - ESTABLISHED BY OTHERS (UNKNOWN SOURCE).

LEGEND

SYMBOLS

- BENCH MARK
- BORING
- CATCH BASIN
- CONCRETE BOUND
- CONIFEROUS TREE
- DECIDUOUS TREE
- FLARED END INVERT
- IRON PIPE
- SEWER MANHOLE
- SPOT GRADE
- STONE BOUND/DRILL HOLE
- STONE POST
- UTILITY POLE W/LIGHT
- UTILITY POLE
- WETLAND
- WETLAND FLAG
- WOOD POST

LEGEND

ABBREVIATIONS

BIT	BITUMINOUS
CB	CATCH BASIN
CONC	CONCRETE
CMP	CORRUGATED METAL PIPE
CNO	COULD NOT OPEN
IP	IRON PIPE
SMH	SEWER MANHOLE
PVC	POLYVINYL CHLORIDE
RCP	REINFORCED CONCRETE PIPE
STKF	STOCKADE FENCE

LEGEND

LINES

- EDGE OF PAVEMENT
- DRAIN PIPE
- SEWER PIPE
- OVERHEAD WIRE
- EDGE OF TREES
- CHAIN LINK FENCE
- GUARD RAIL
- STOCKADE FENCE
- WETLAND LINE
- ONE FOOT CONTOUR
- FIVE FOOT CONTOUR

UTILITY NOTE

EXISTING UTILITIES, WHERE SHOWN HEREON, ARE APPROXIMATE. THE CONTRACTOR SHALL BE RESPONSIBLE FOR PROPERLY LOCATING AND COORDINATING ANY ON-SITE ACTIVITY WITH DIG-SAFE AND THE APPROPRIATE UTILITY COMPANY AND MAINTAINING EXISTING UTILITY SYSTEM SERVICE. DIG-SAFE SHALL BE NOTIFIED PER THE COMMONWEALTH OF MASSACHUSETTS STATUTE CHAPTER 82, SECTION 40, AT 1-888-344-7233. NO GUARANTEE IS IMPLIED OR INTENDED AS TO THE ACCURACY, LOCATION OR THAT ALL UTILITIES AND/OR SUBSURFACE STRUCTURES ARE SHOWN. THE CONTRACTOR SHALL VERIFY SIZE, LOCATION AND INVERTS OR UTILITIES AND STRUCTURES AS REQUIRED PRIOR TO THE START OF CONSTRUCTION.

DANA J. STANDLEY, P.L.S. DATE

LITTLETON TOWN LIBRARY TOPOGRAPHIC PLAN

SHATTUCK STREET

IN

LITTLETON
MASSACHUSETTS
(MIDDLESEX COUNTY)

EXISTING CONDITIONS

NOVEMBER 3, 2016

REVISIONS:

NO.	DATE	DESC.

PREPARED FOR:
TOWN OF LITTLETON
REUBEN HOAR LIBRARY
41 SHATTUCK STREET
LITTLETON, MA 01460

BSC GROUP
33 Waldo Street
Worcester, Massachusetts
01608
508 792 4500

© 2016 The BSC Group, Inc.

SCALE: 1" = 20'
0 10 20 40 FEET

FILE: \8537300\DWG\8537300EC.DWG
DWG.: FF
JOB. NO: 8-5373.00
SHEET 1 OF 1